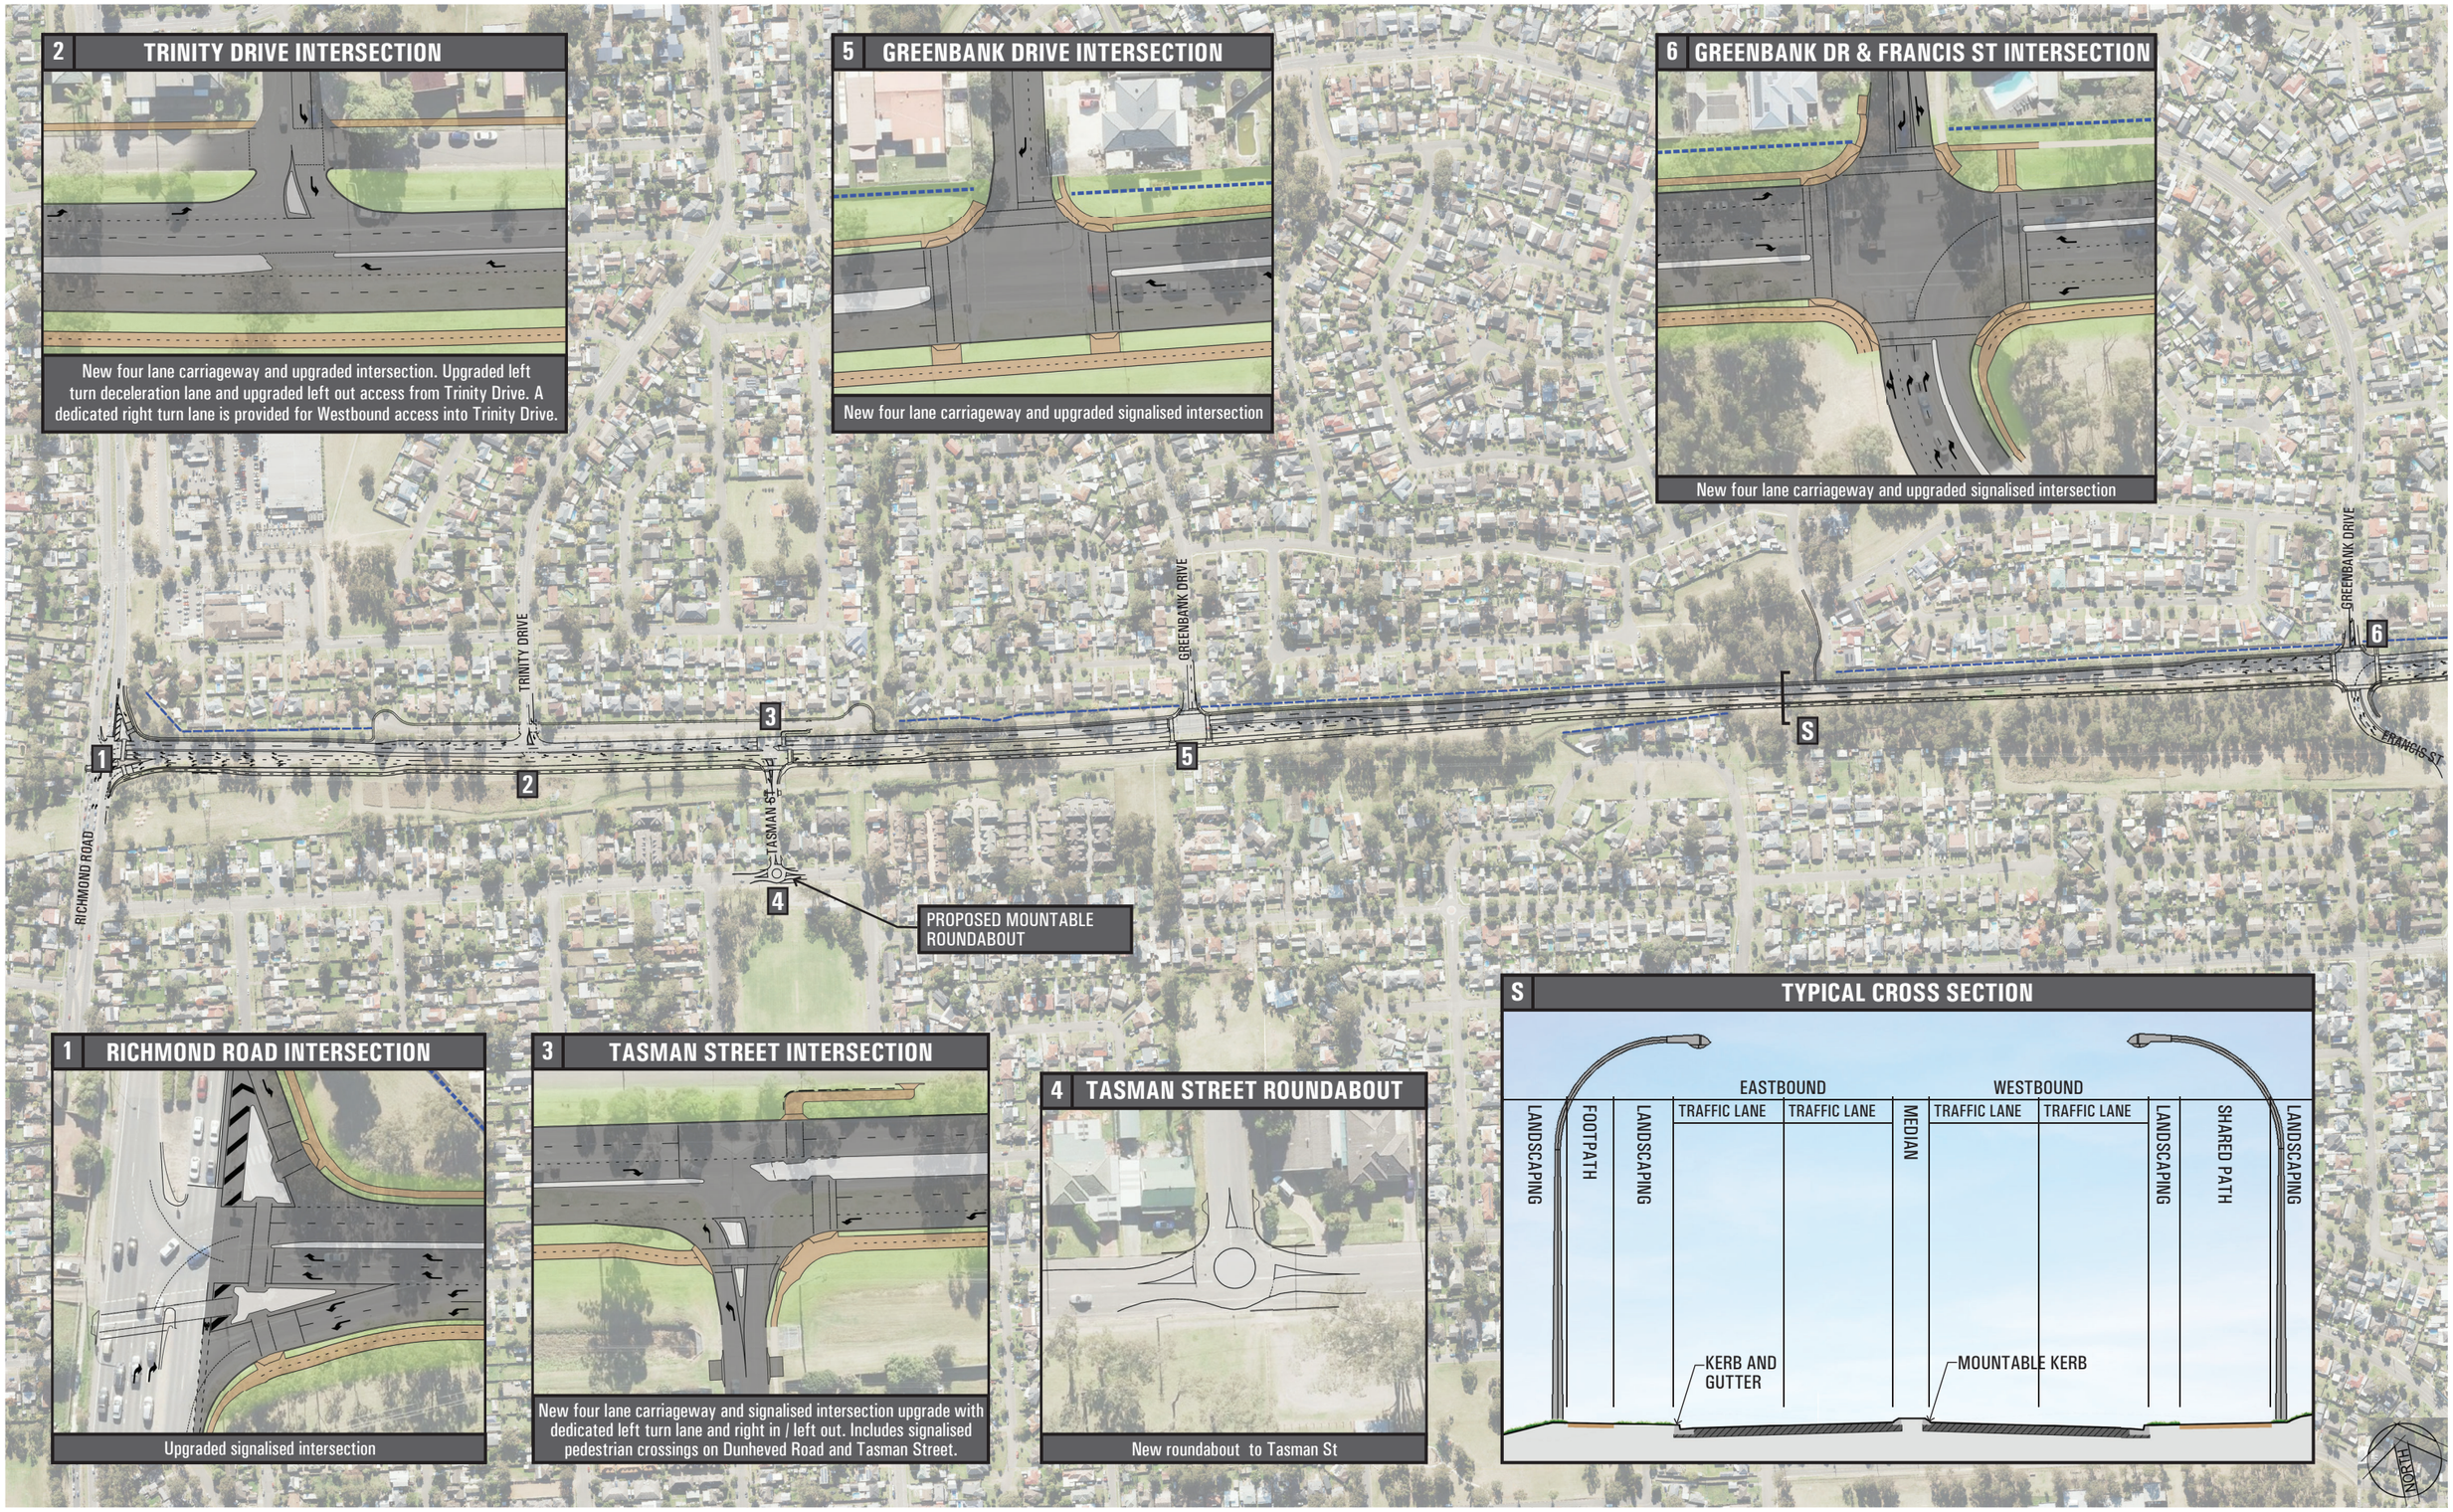

Cardno | PENRITH CITY COUNCIL

DUNHEVED ROAD UPGRADE

8 HENRY LAWSON AVE ROUNDABOUT

New roundabout to Madigan Drive

9 DRIVEWAY ENTRANCES INTO SHOPPING PRECINCT

Upgraded driveway entrances across footpath into shopping area. New bus stop to the northern side of Dunheved Rd.

11 JOHN BATMAN AVE INTERSECTION

New four lane carriageway, new signalised intersections and new roundabout to Ovens Drive

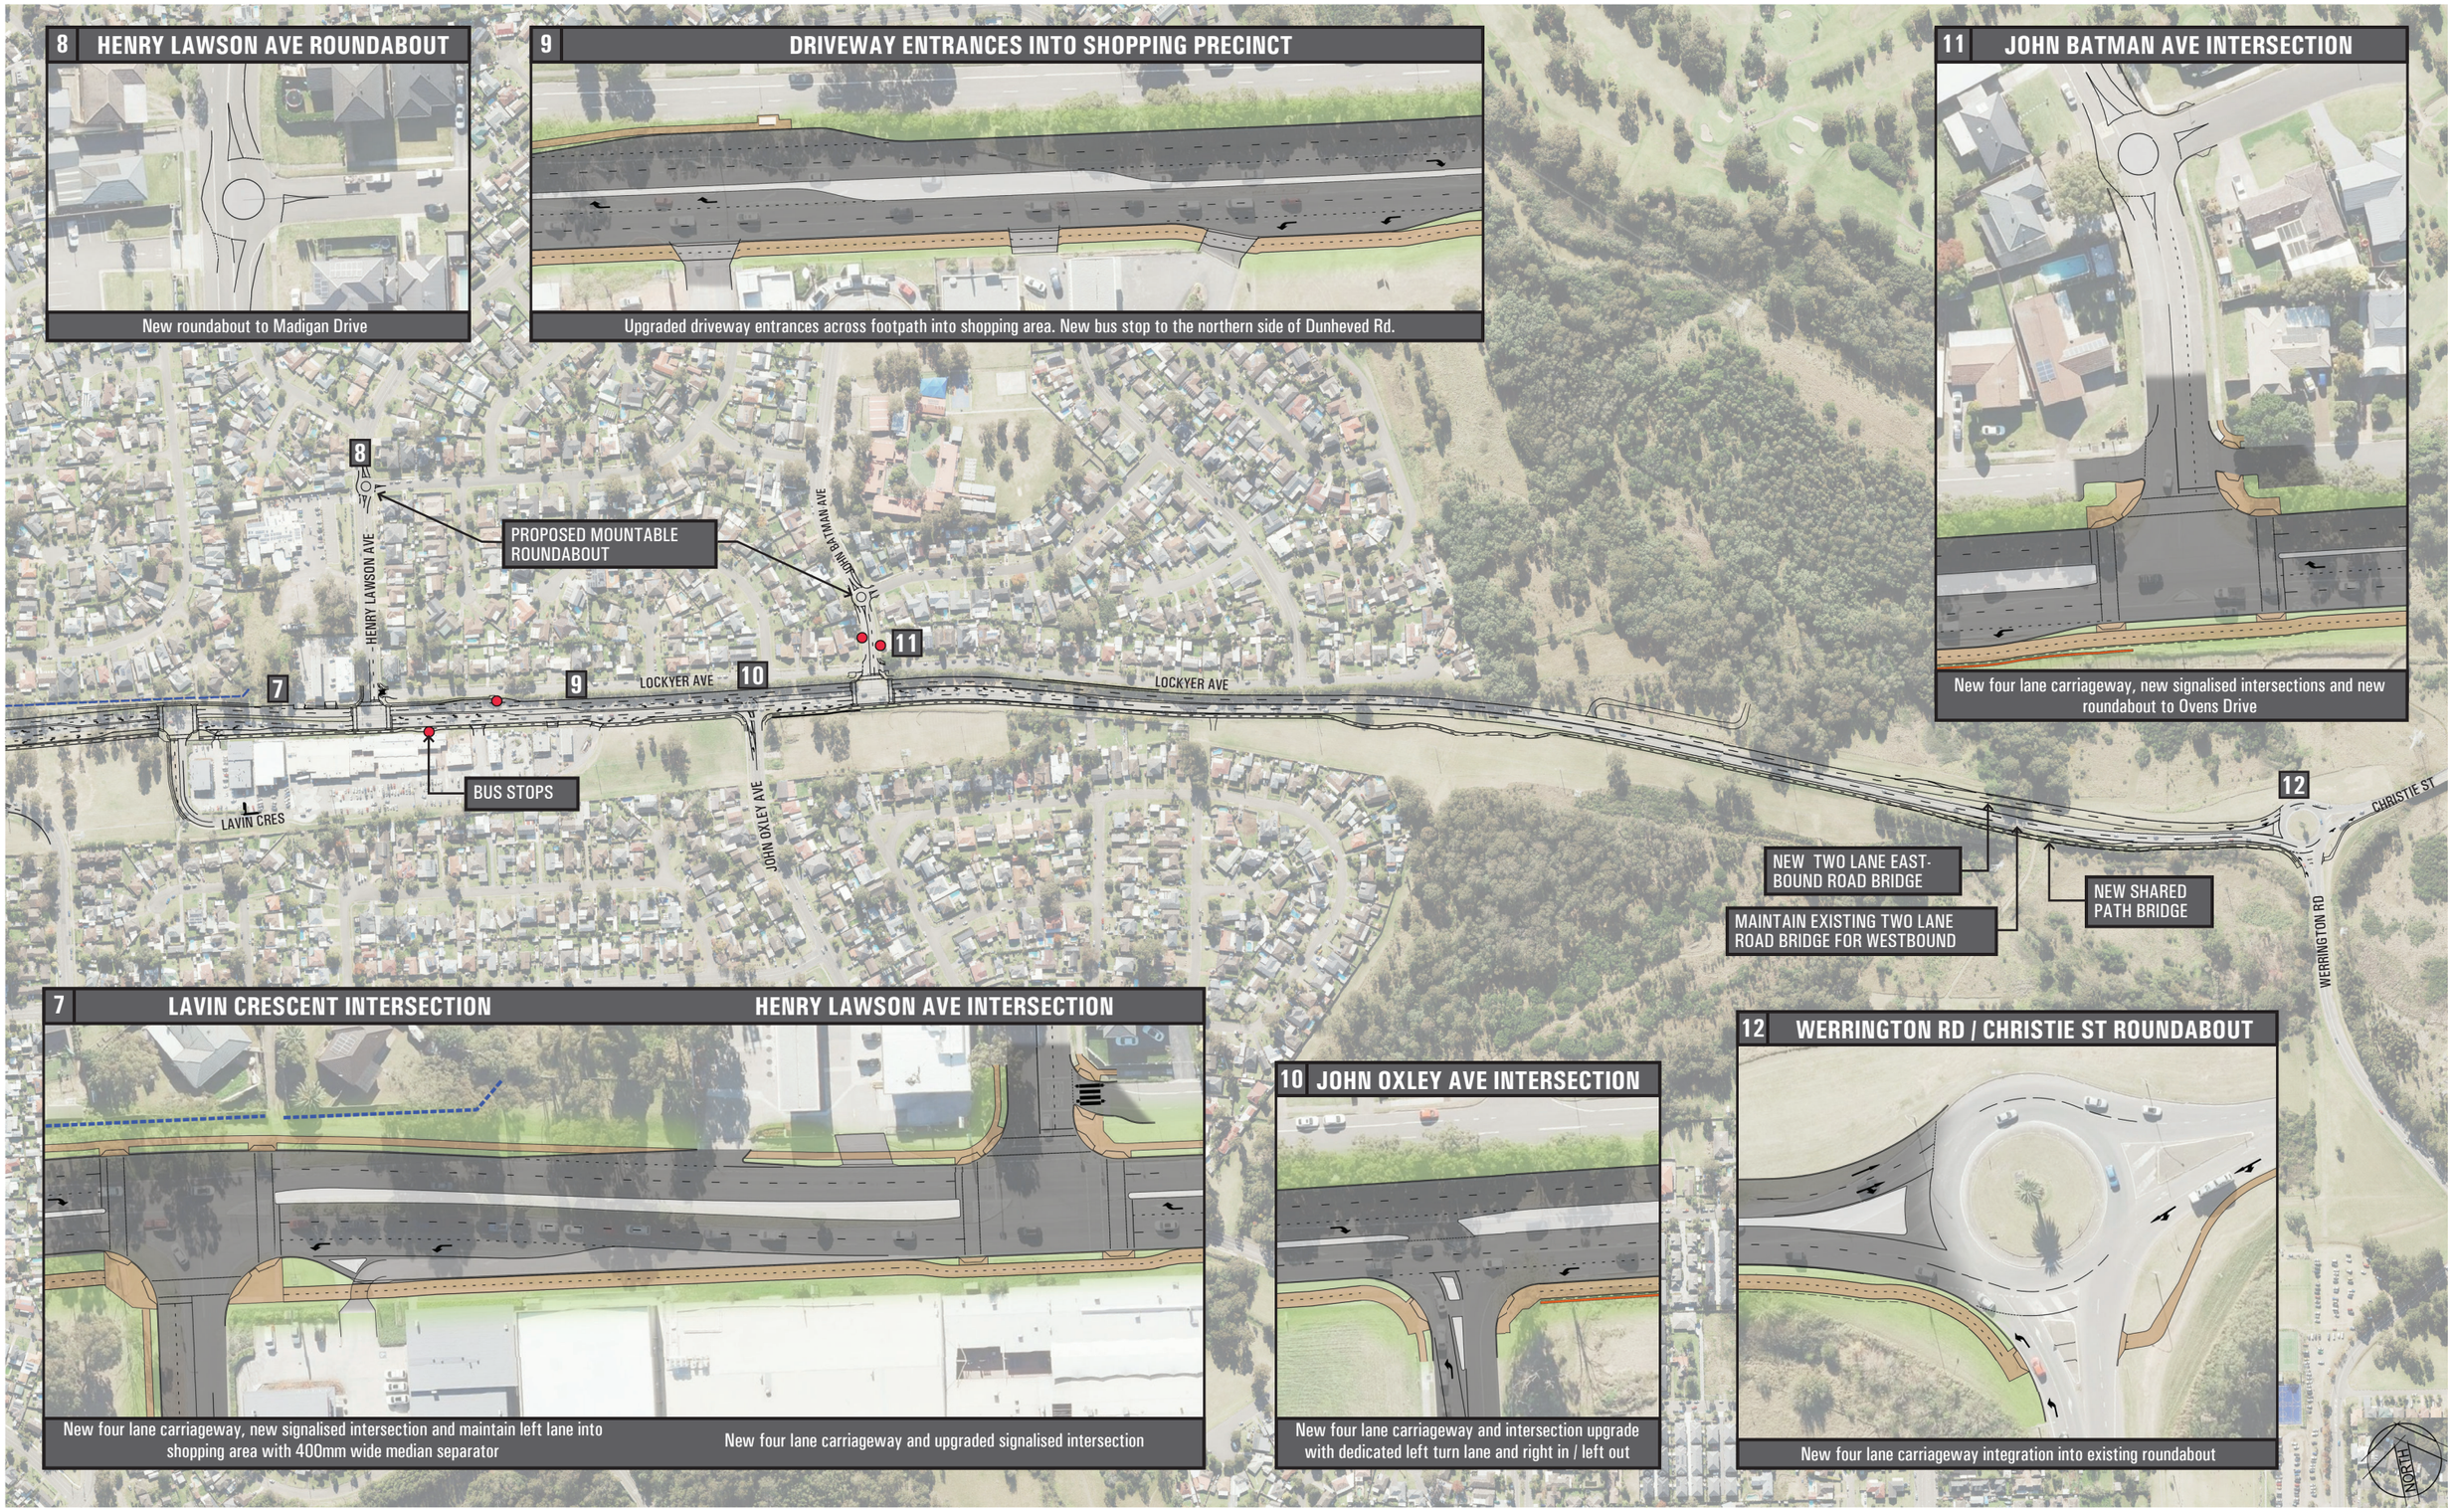

7 LAVIN CRESCENT INTERSECTION / HENRY LAWSON AVE INTERSECTION

New four lane carriageway, new signalised intersection and maintain left lane into shopping area with 400mm wide median separator

New four lane carriageway and upgraded signalised intersection

10 JOHN OXLEY AVE INTERSECTION

New four lane carriageway and intersection upgrade with dedicated left turn lane and right in / left out

12 WERRINGTON RD / CHRISTIE ST ROUNDABOUT

New four lane carriageway integration into existing roundabout

DUNHEVED ROAD UPGRADE